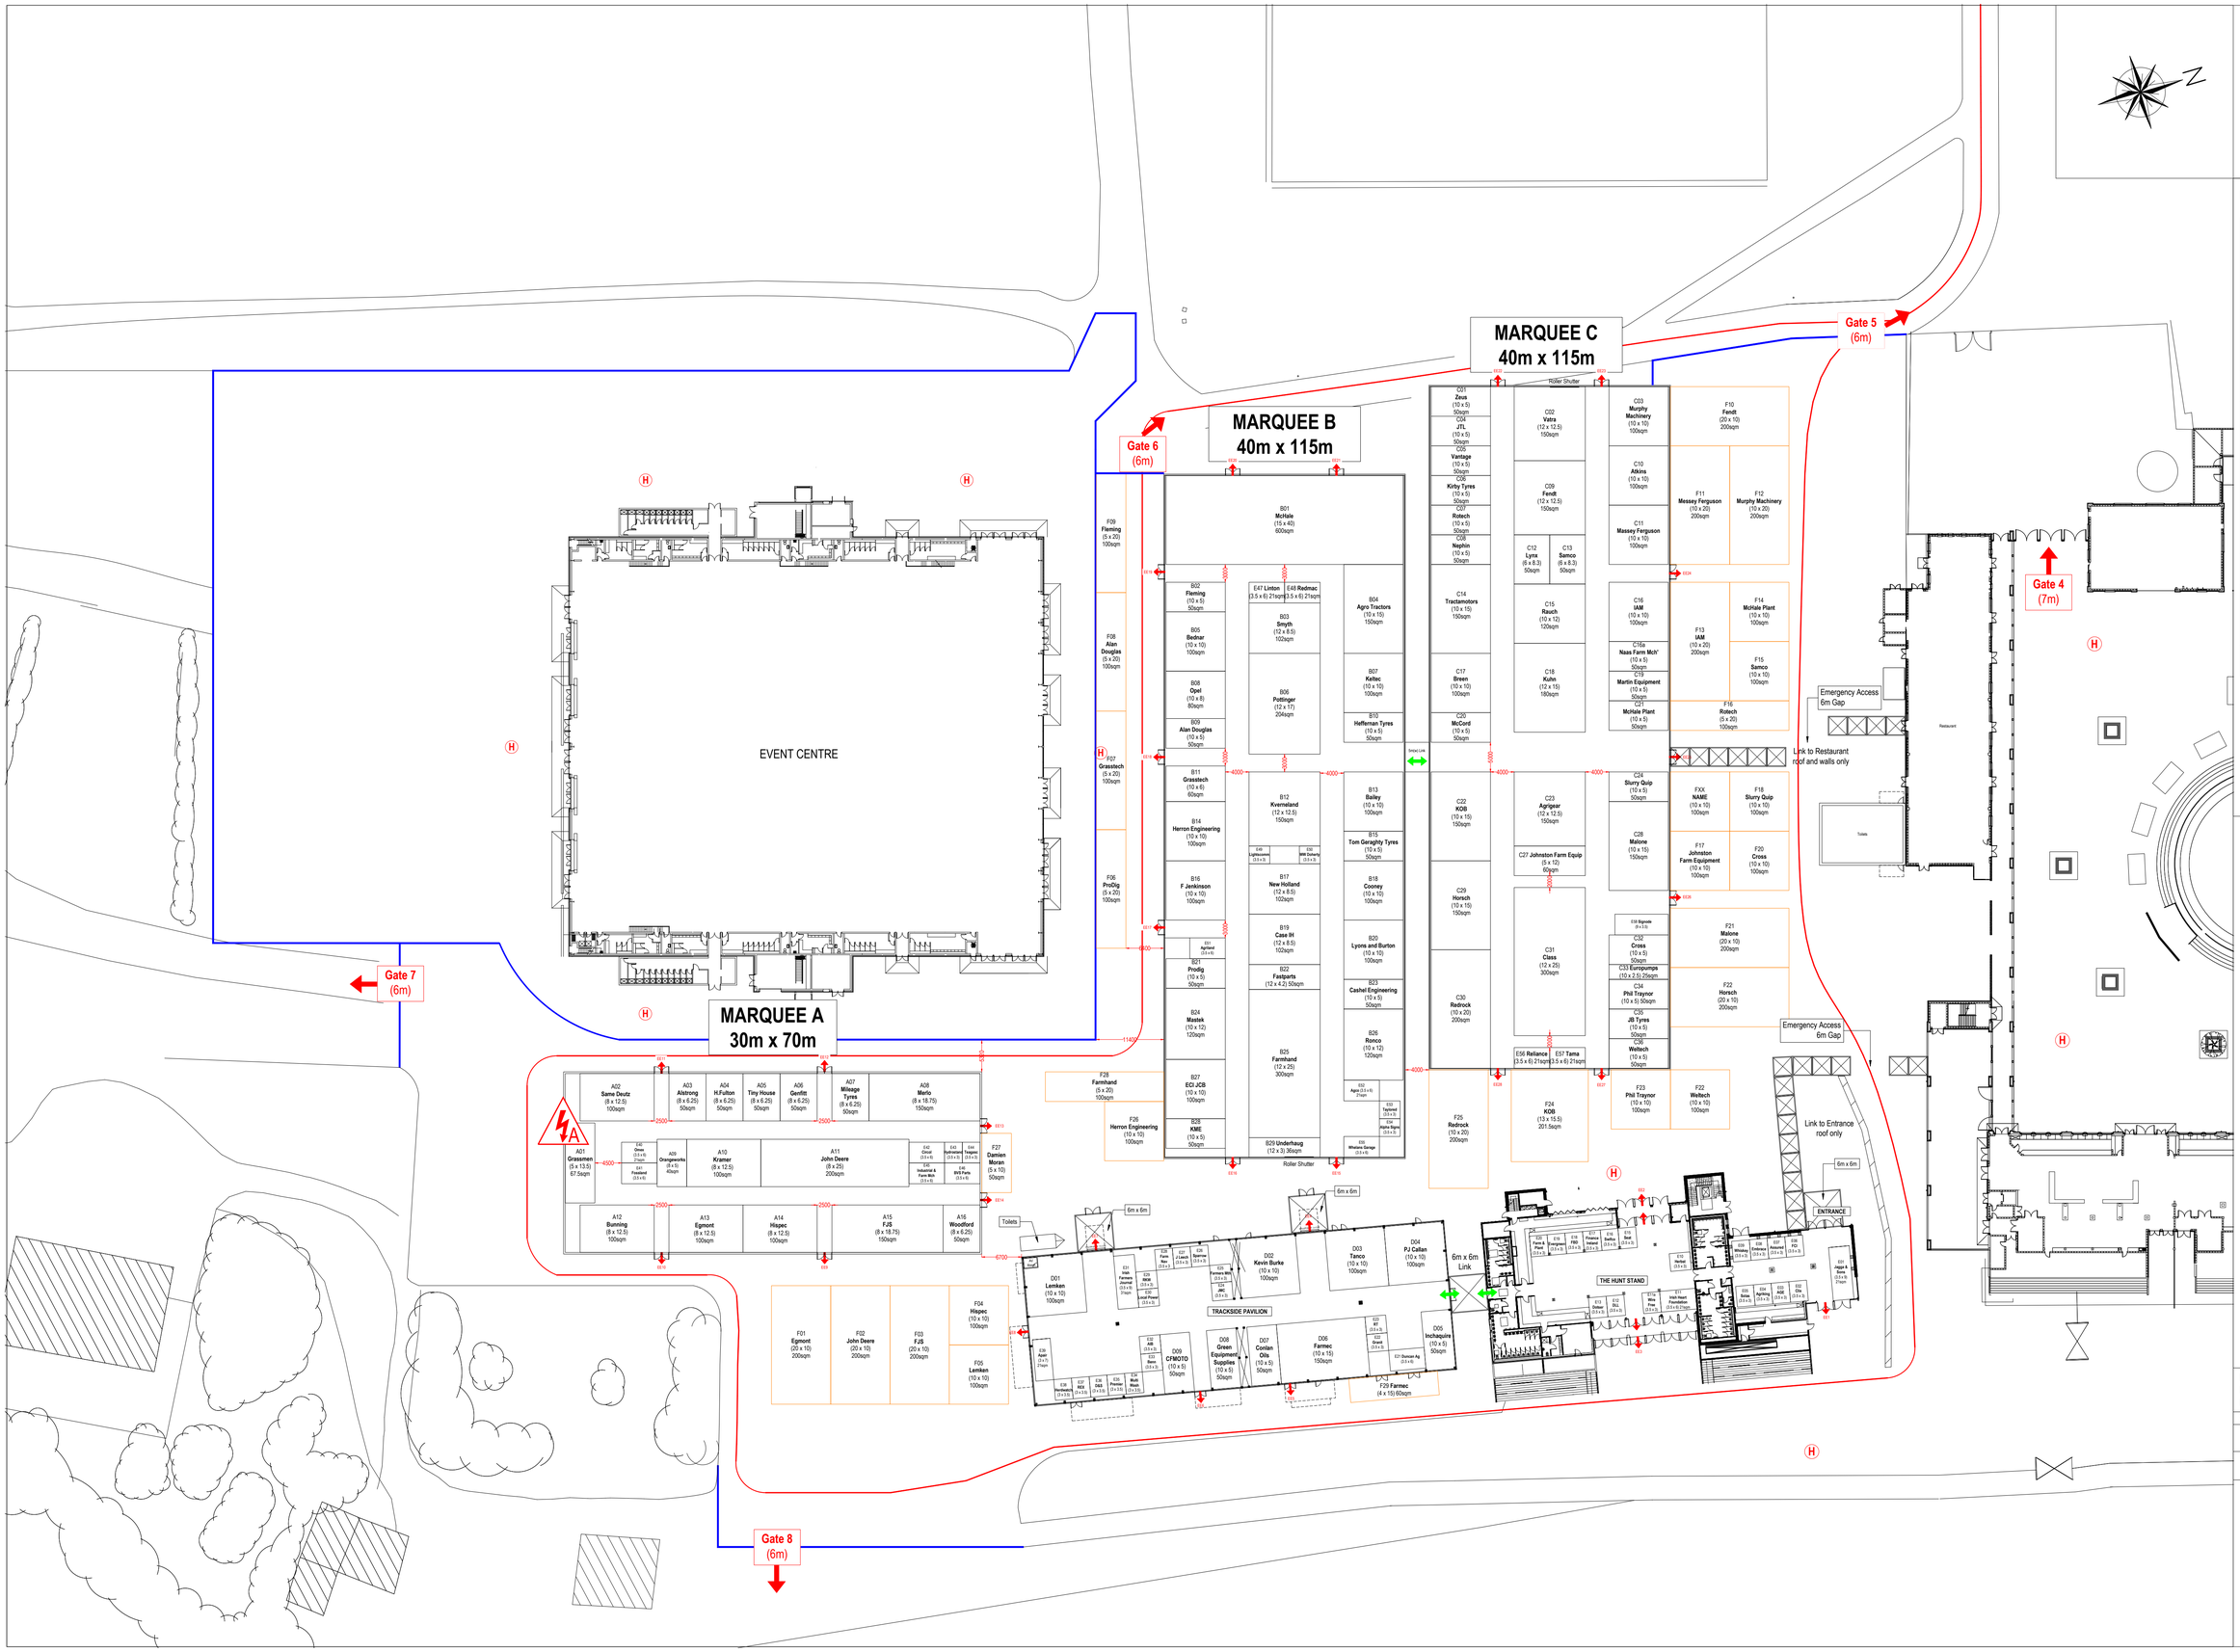

Event:
Farm Machinery Show 2024

Client:
FTMTA

Drawing Title:
Draft Site Plan

LEGEND:

Fence	Emergency Route	Emergency Exit
First Aid	Fire Hydrant	Emergency Scenario
Outdoor Exhibition Stand		

CHECK ALL DIMENSIONS ON SITE

Dwg No.: FMS_2004
Rev No.: 017
Date: 30/10/2024

SCALE 1:500 **SIZE: A1**

Drawn by: Passed by: Checked by:

All layouts and designs contained in this drawing are the property of Diffusion Events and may not be reproduced without written consent.
© Diffusion Events.
Station House, Station Road, Shanhill, Dublin 18, Ireland
t + 353 1 231 1444 e: info@diffusionevents.com

DIFFUSION
EVENTS